Town of Basalt | COLORADO
SCALE:1"=200' | 2015.04.24

Town of Basalt | COLORADO
SCALE:1"=200' | 2015.04.24

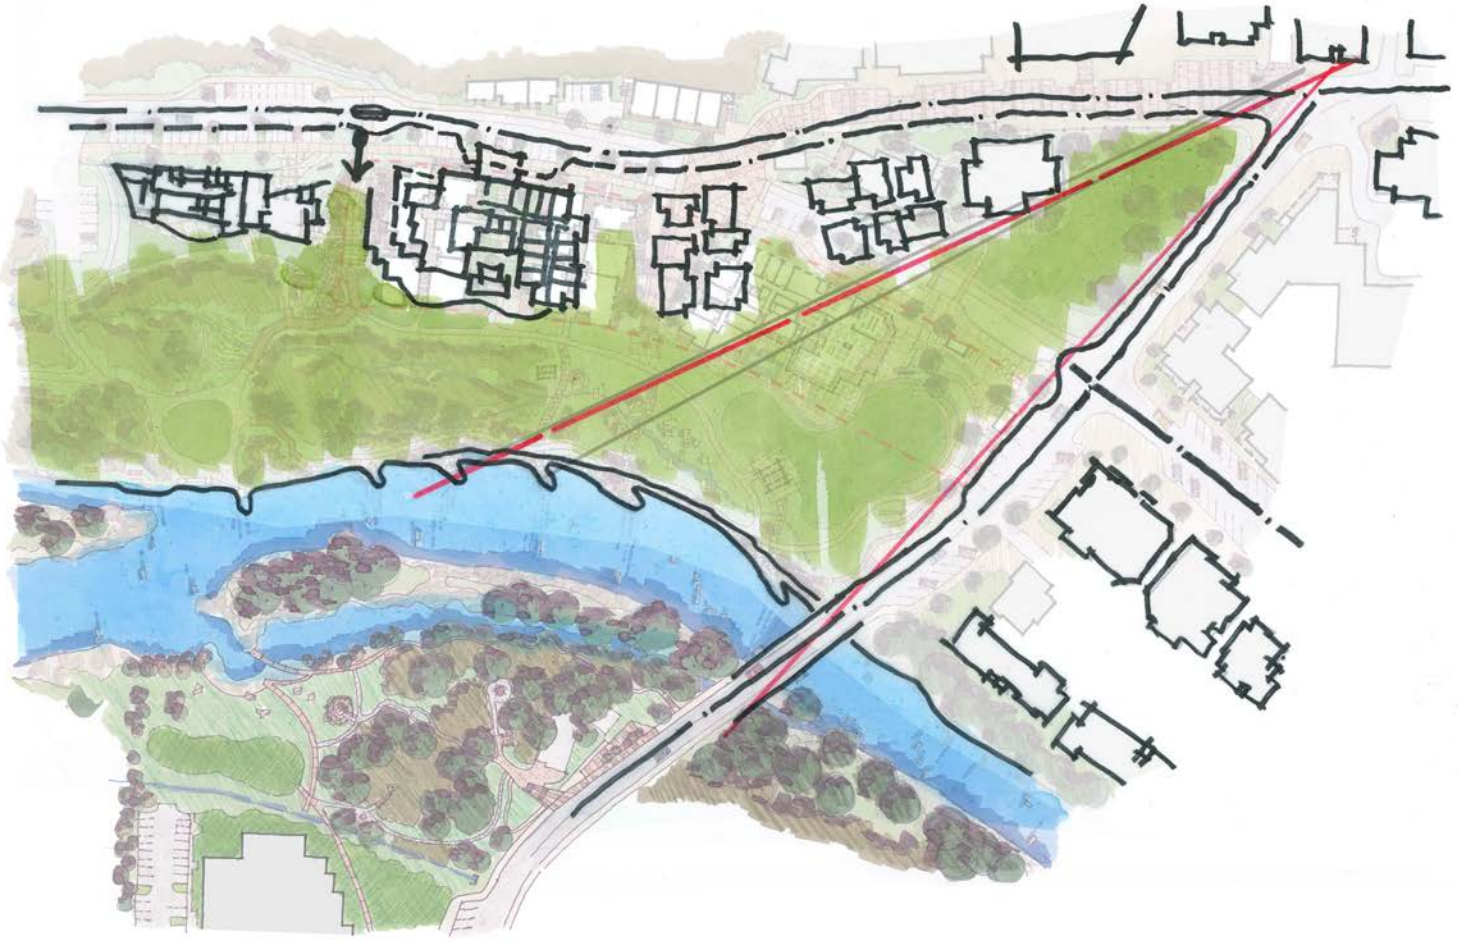

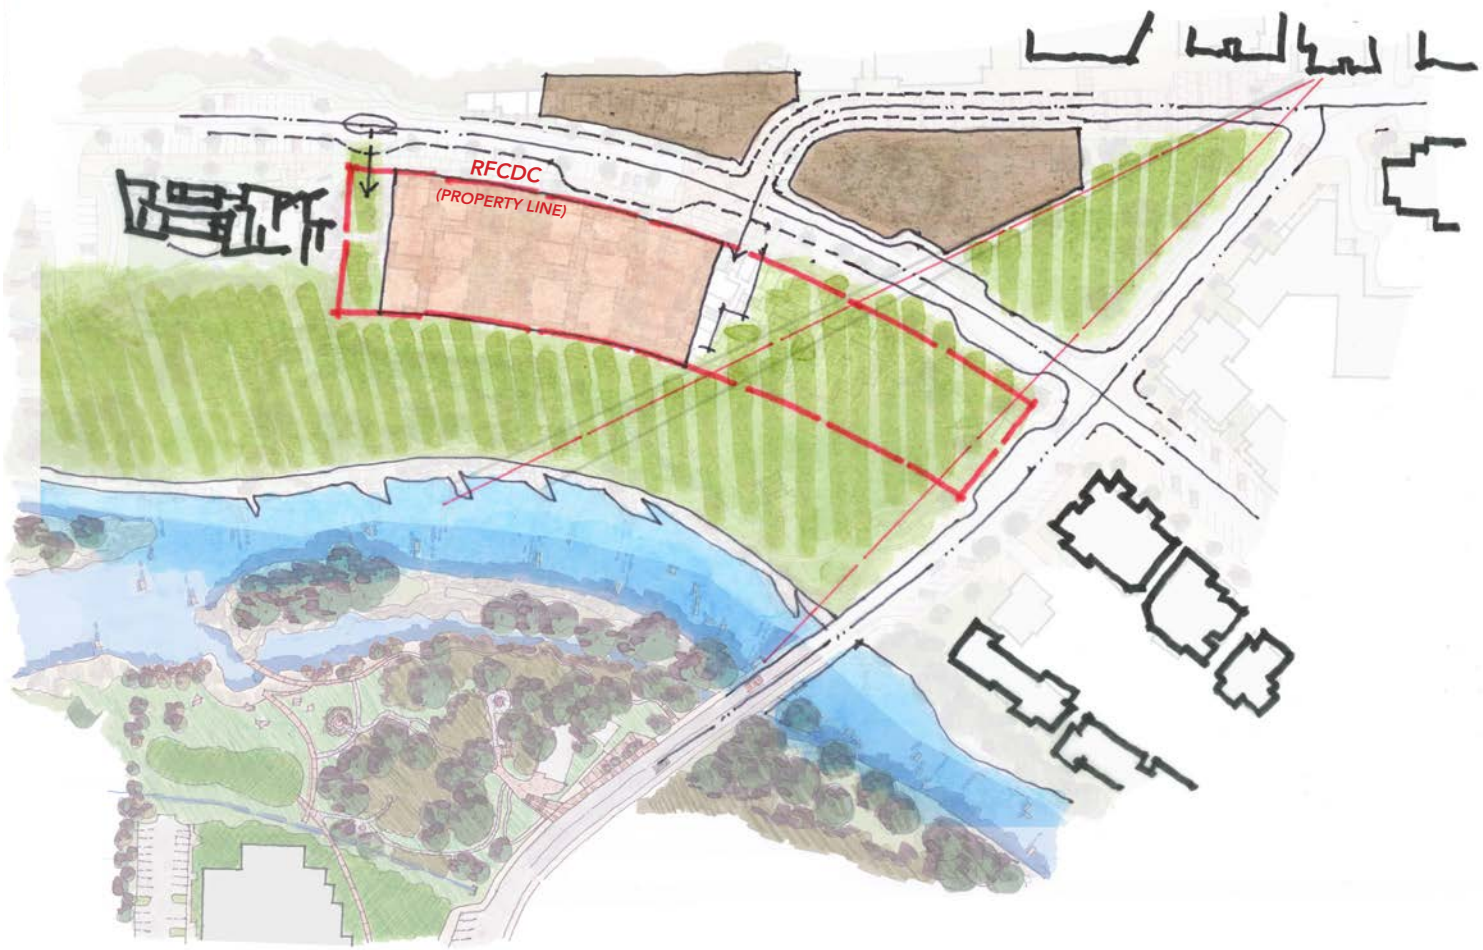

LEGEND:

=RFCDC OWNED
(Potential Building Area)

=TOWN OWNED
(Potential Building Area)

= PROPOSED PARK

Town of Basalt | COLORADO
SCALE:1"=200' | 2015.04.24

Proposed Downtown Planning Map

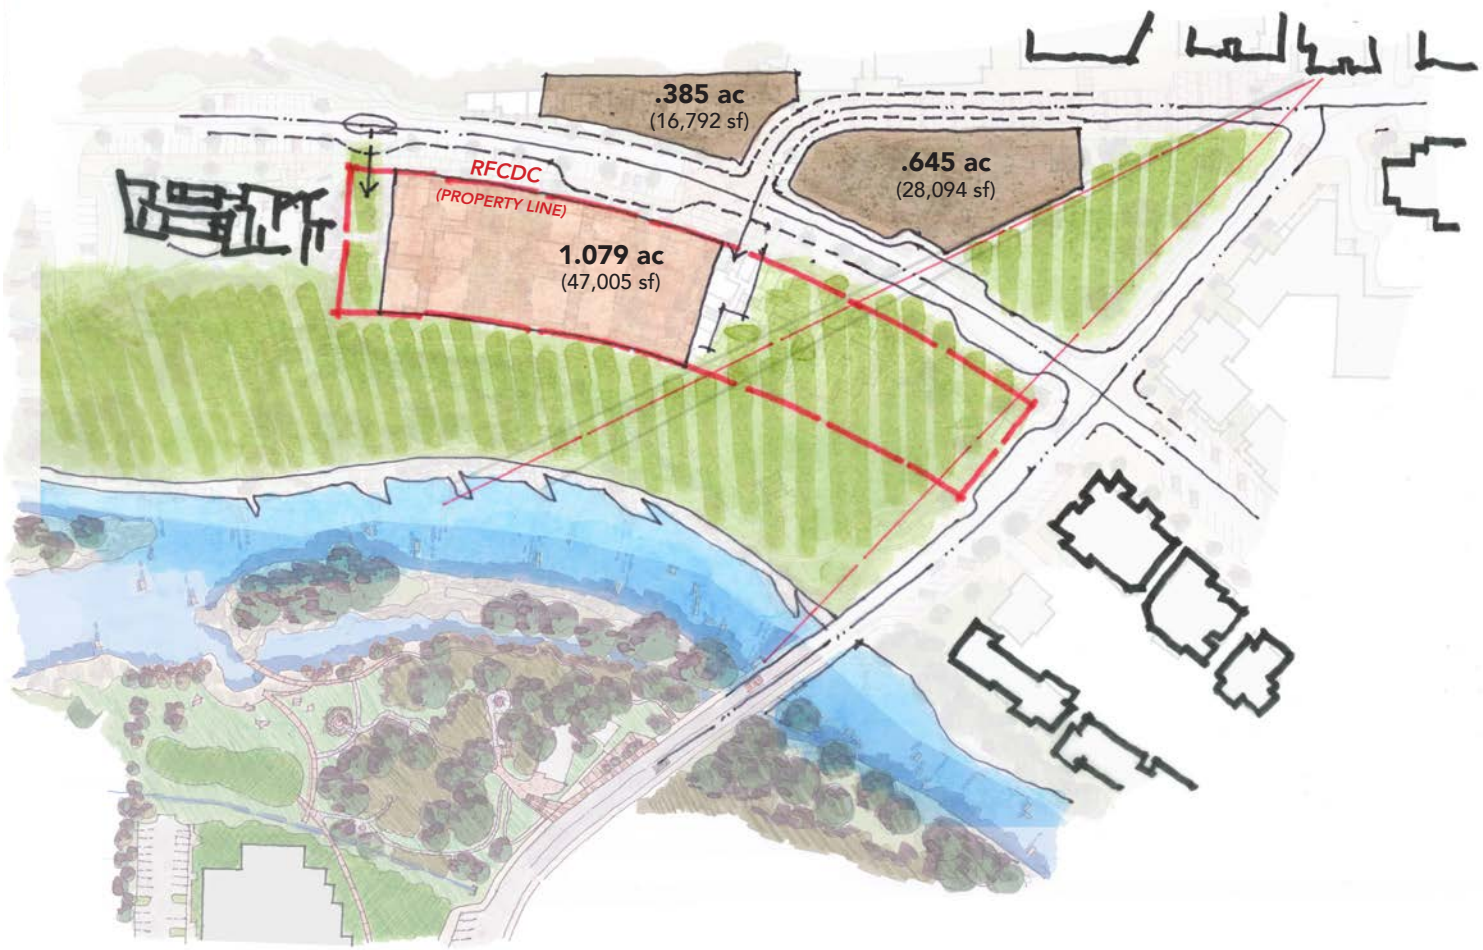

LEGEND:

=RFCDC OWNED
(Potential Building Area)

=TOWN OWNED
(Potential Building Area)

= PROPOSED PARK

Town of Basalt | COLORADO
SCALE:1"=200' | 2015.04.24

Proposed Downtown Planning Map

Town of Basalt | COLORADO
SCALE:1"=200' | 2015.05.19

Proposed Downtown Planning Map | Option 3B

Town of Basalt | COLORADO
SCALE:1"=200' | 2015.05.19

Proposed Downtown Planning Map | Option 3C

Town of Basalt | COLORADO
SCALE:1"=200' | 2015.05.19

Proposed Downtown Planning Map | Option 3D

Town of Basalt | COLORADO
SCALE:1"=200' | 2015.05.19

Proposed Downtown Planning Map | Option 3E

Town of Basalt | COLORADO
SCALE:1"=200' | 2015.05.19

Proposed Downtown Planning Map | Option 4B

Town of Basalt | COLORADO
SCALE:1"=200' | 2015.05.19

Proposed Downtown Planning Map | Option 4C

Town of Basalt | COLORADO
SCALE:1"=200' | 2015.05.19

Proposed Downtown Planning Map | Option 4D